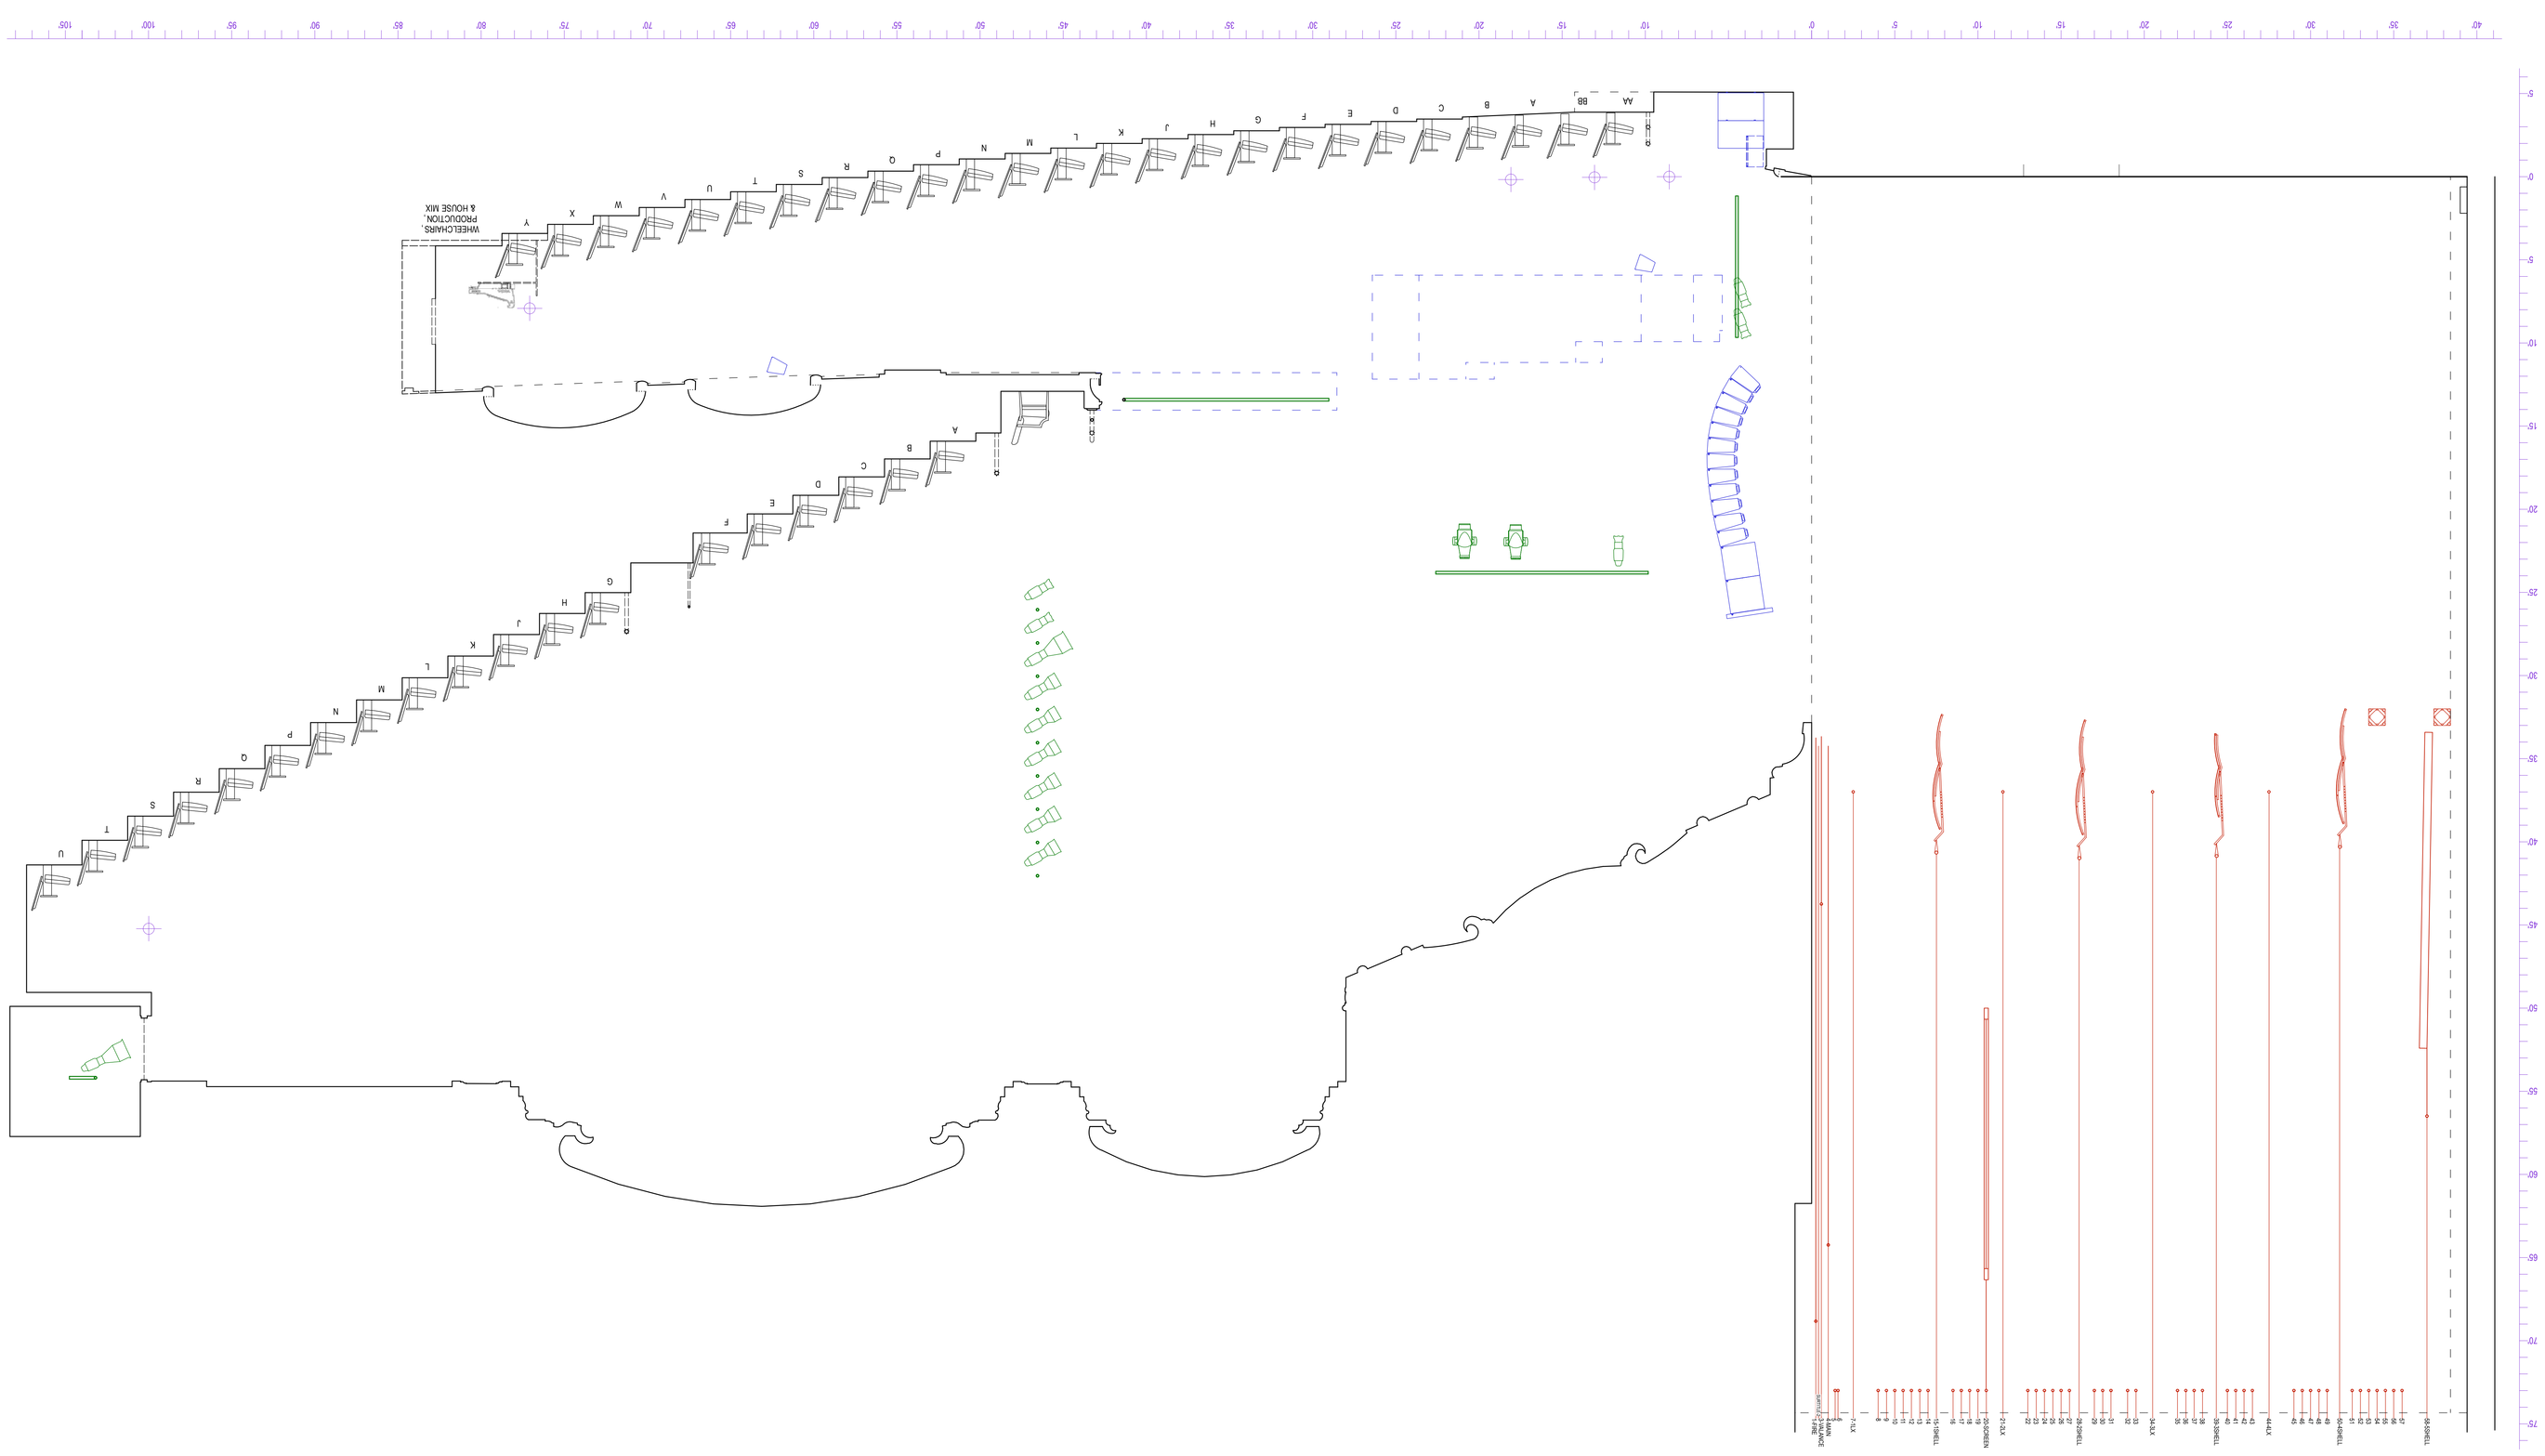
WHEELCHAIRS,
PRODUCTION,
& HOUSE MIX

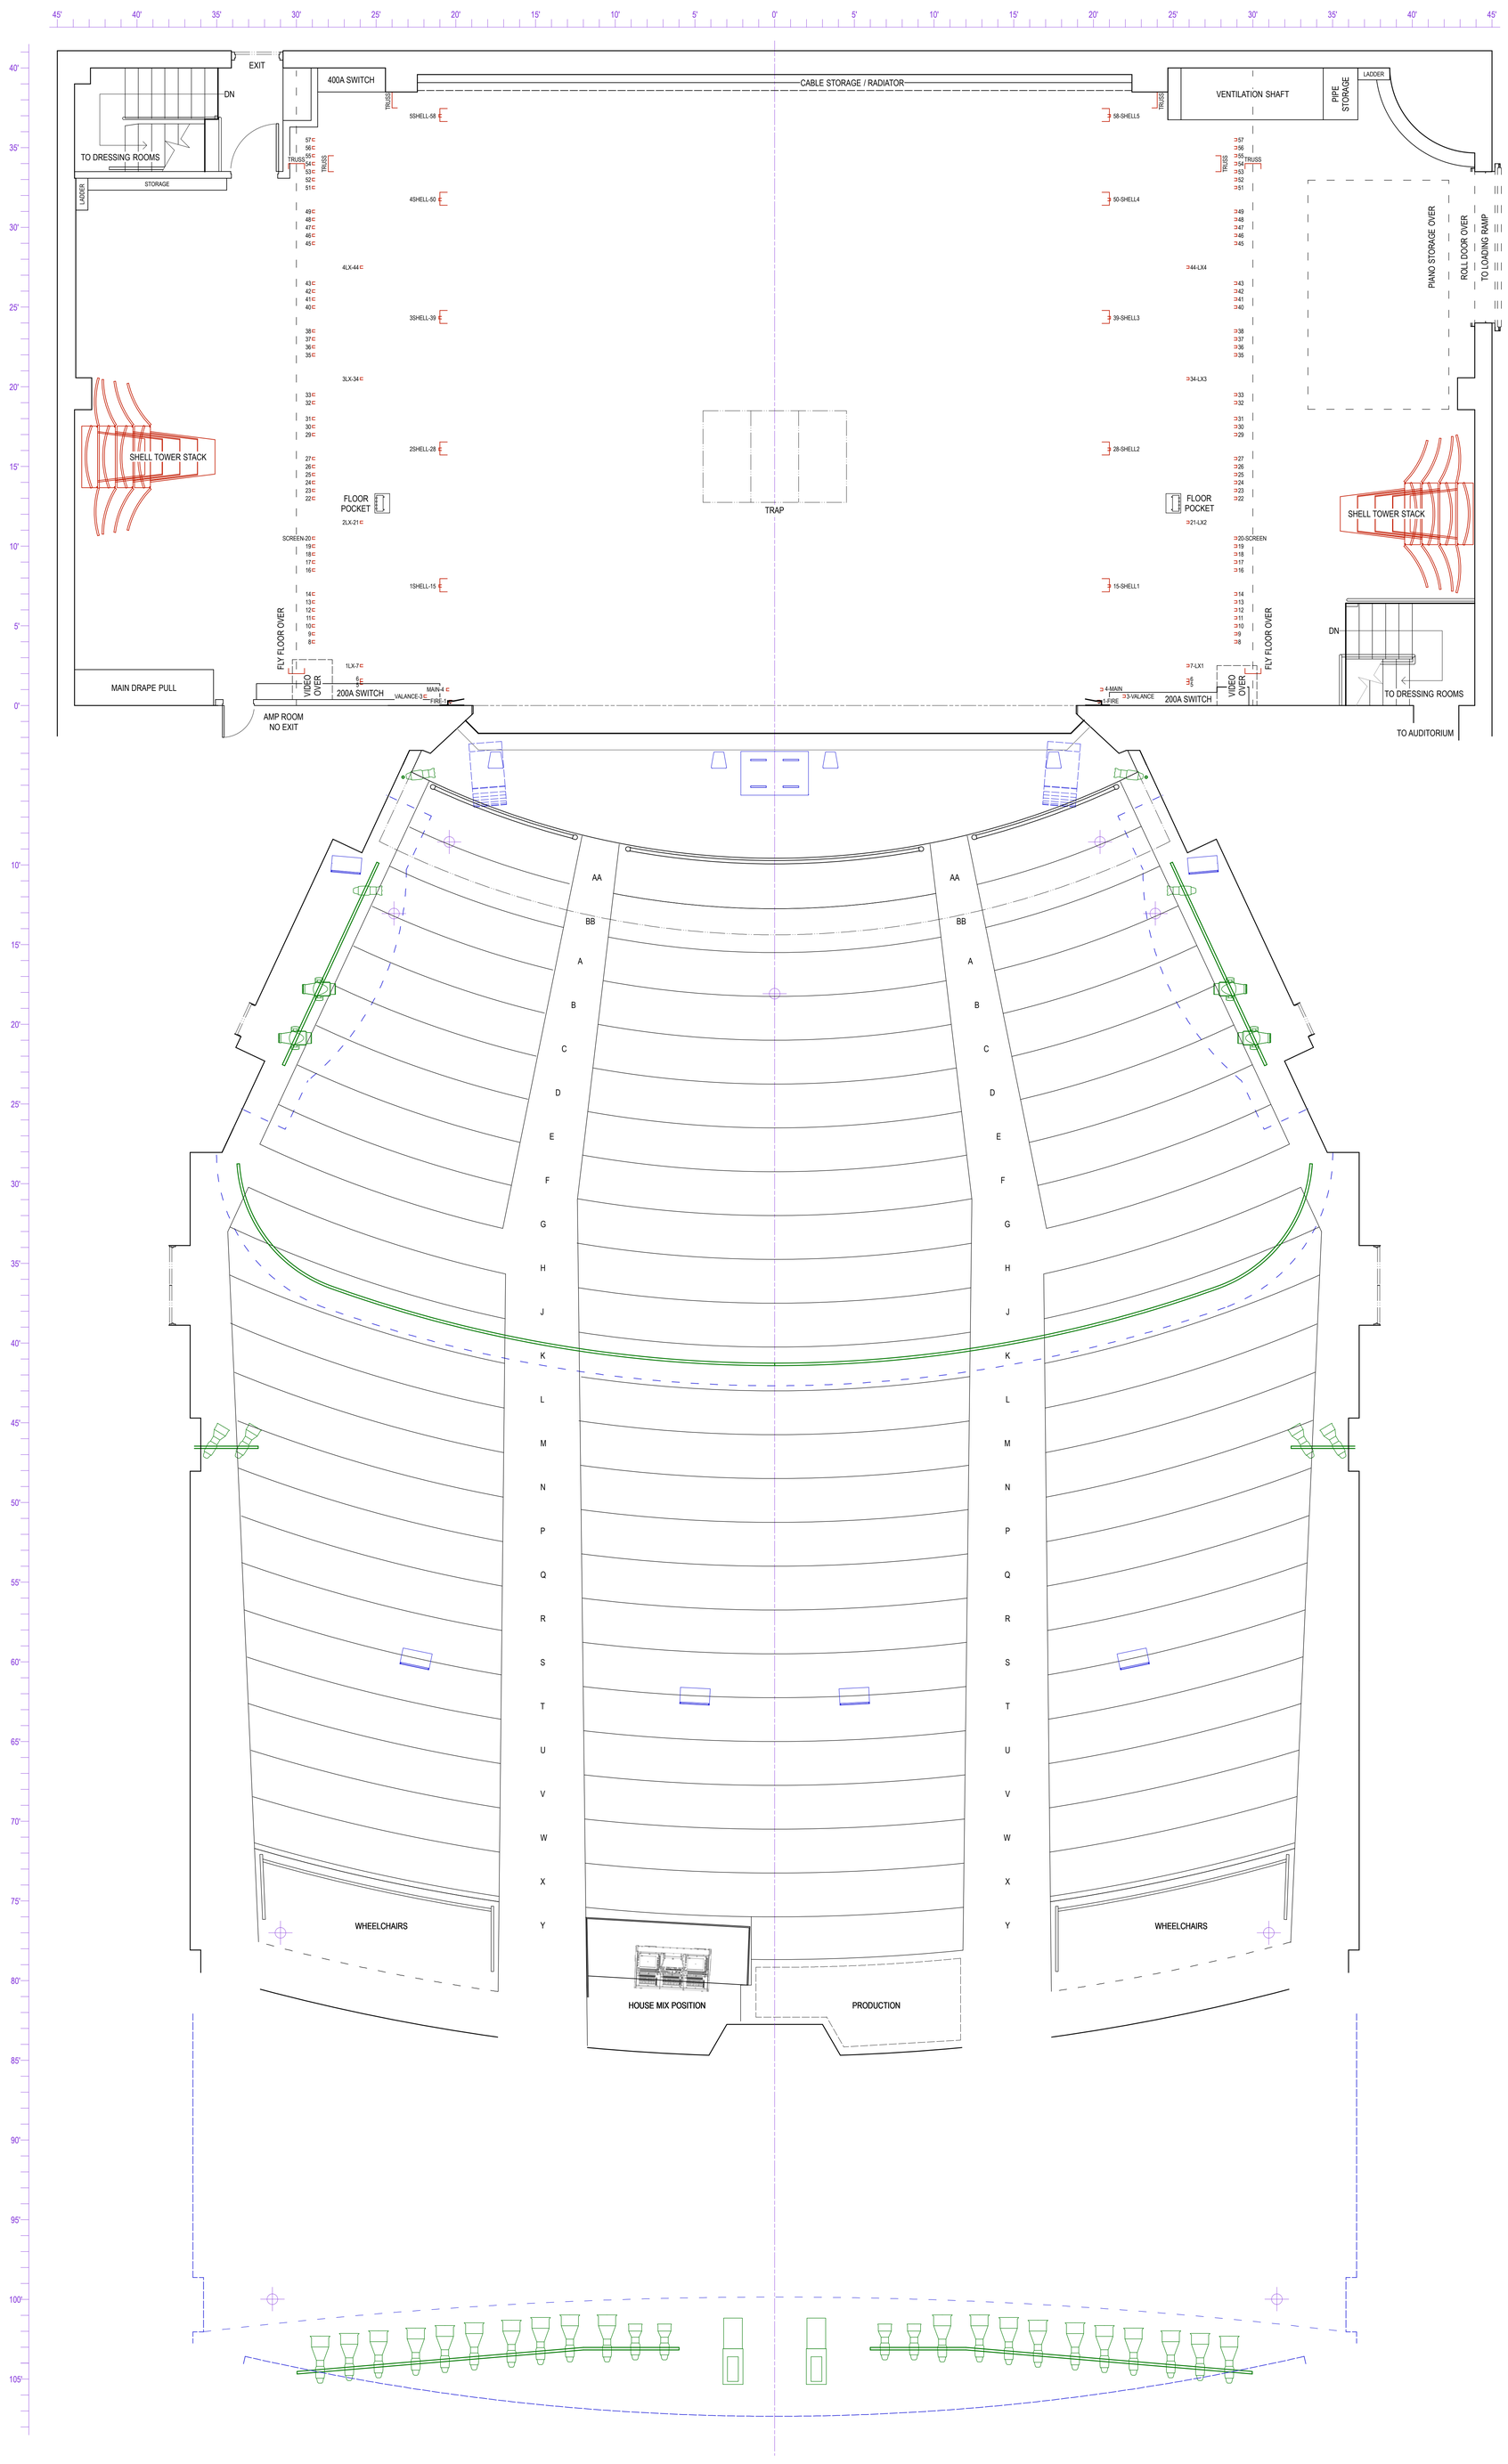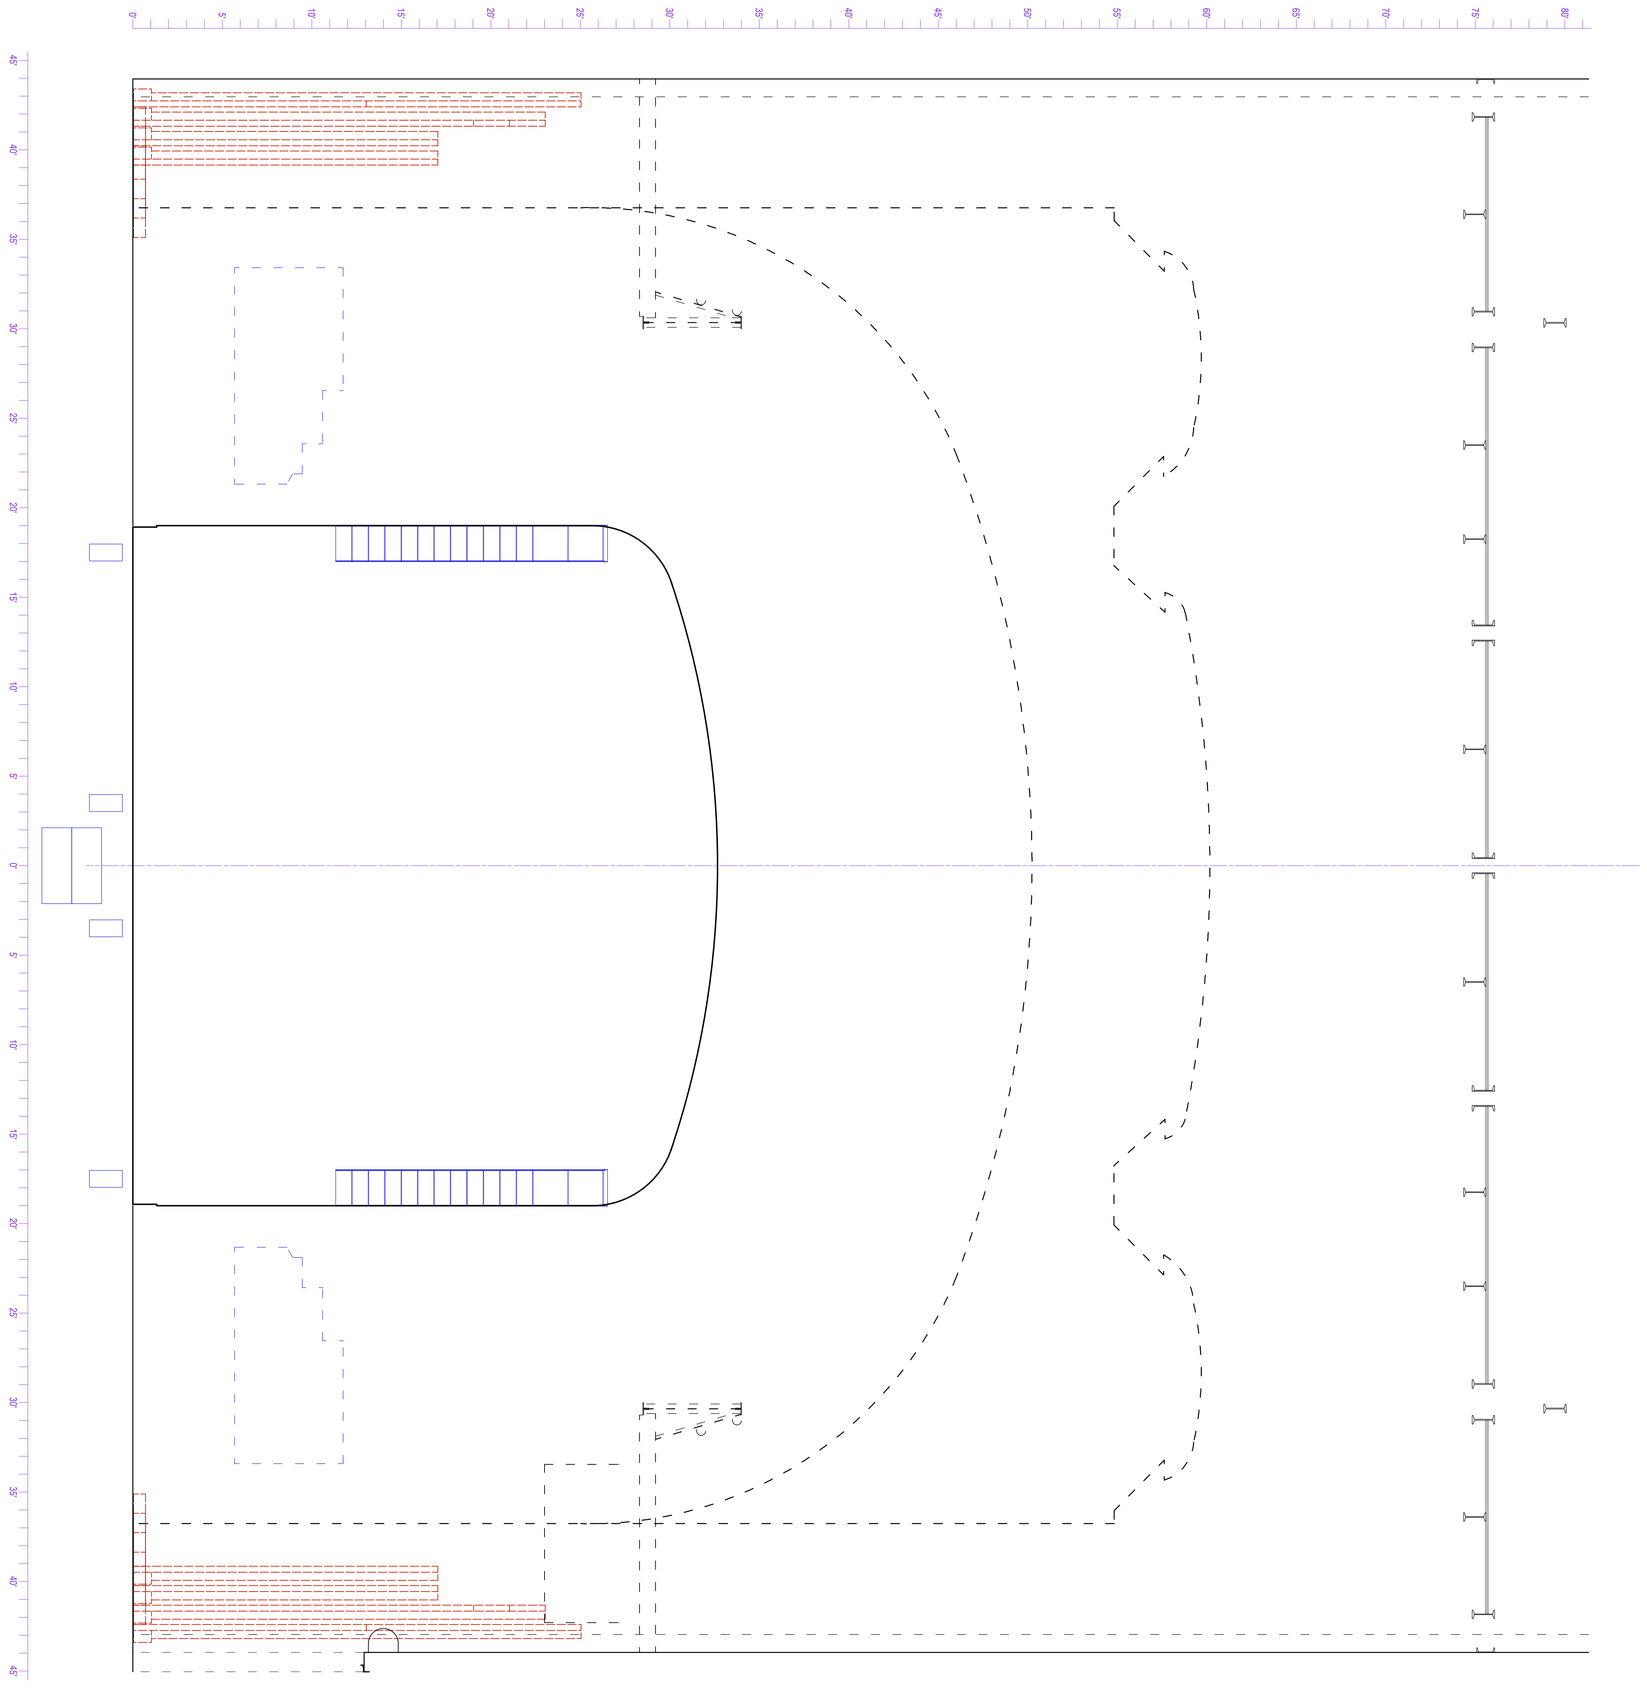
EXIT
DN
TO DRESSING ROOMS
STORAGE
LADDER
400A SWITCH
CABLE STORAGE / RADIATOR
VENTILATION SHAFT
PIPE STORAGE
LADDER
PIANO STORAGE OVER
ROLL DOOR OVER
TO LOADING RAMP
SHELL TOWER STACK
FLOOR POCKET
TRAP
SHELL TOWER STACK
FLOOR POCKET
DN
TO DRESSING ROOMS
TO AUDITORIUM
FLY FLOOR OVER
VIDEO OVER
MAIN DRAPE PULL
200A SWITCH
AMP ROOM
NO EXIT
200A SWITCH
VIDEO OVER
FLY FLOOR OVER
AA
BB
WHEELCHAIRS
WHEELCHAIRS
HOUSE MIX POSITION
PRODUCTION